


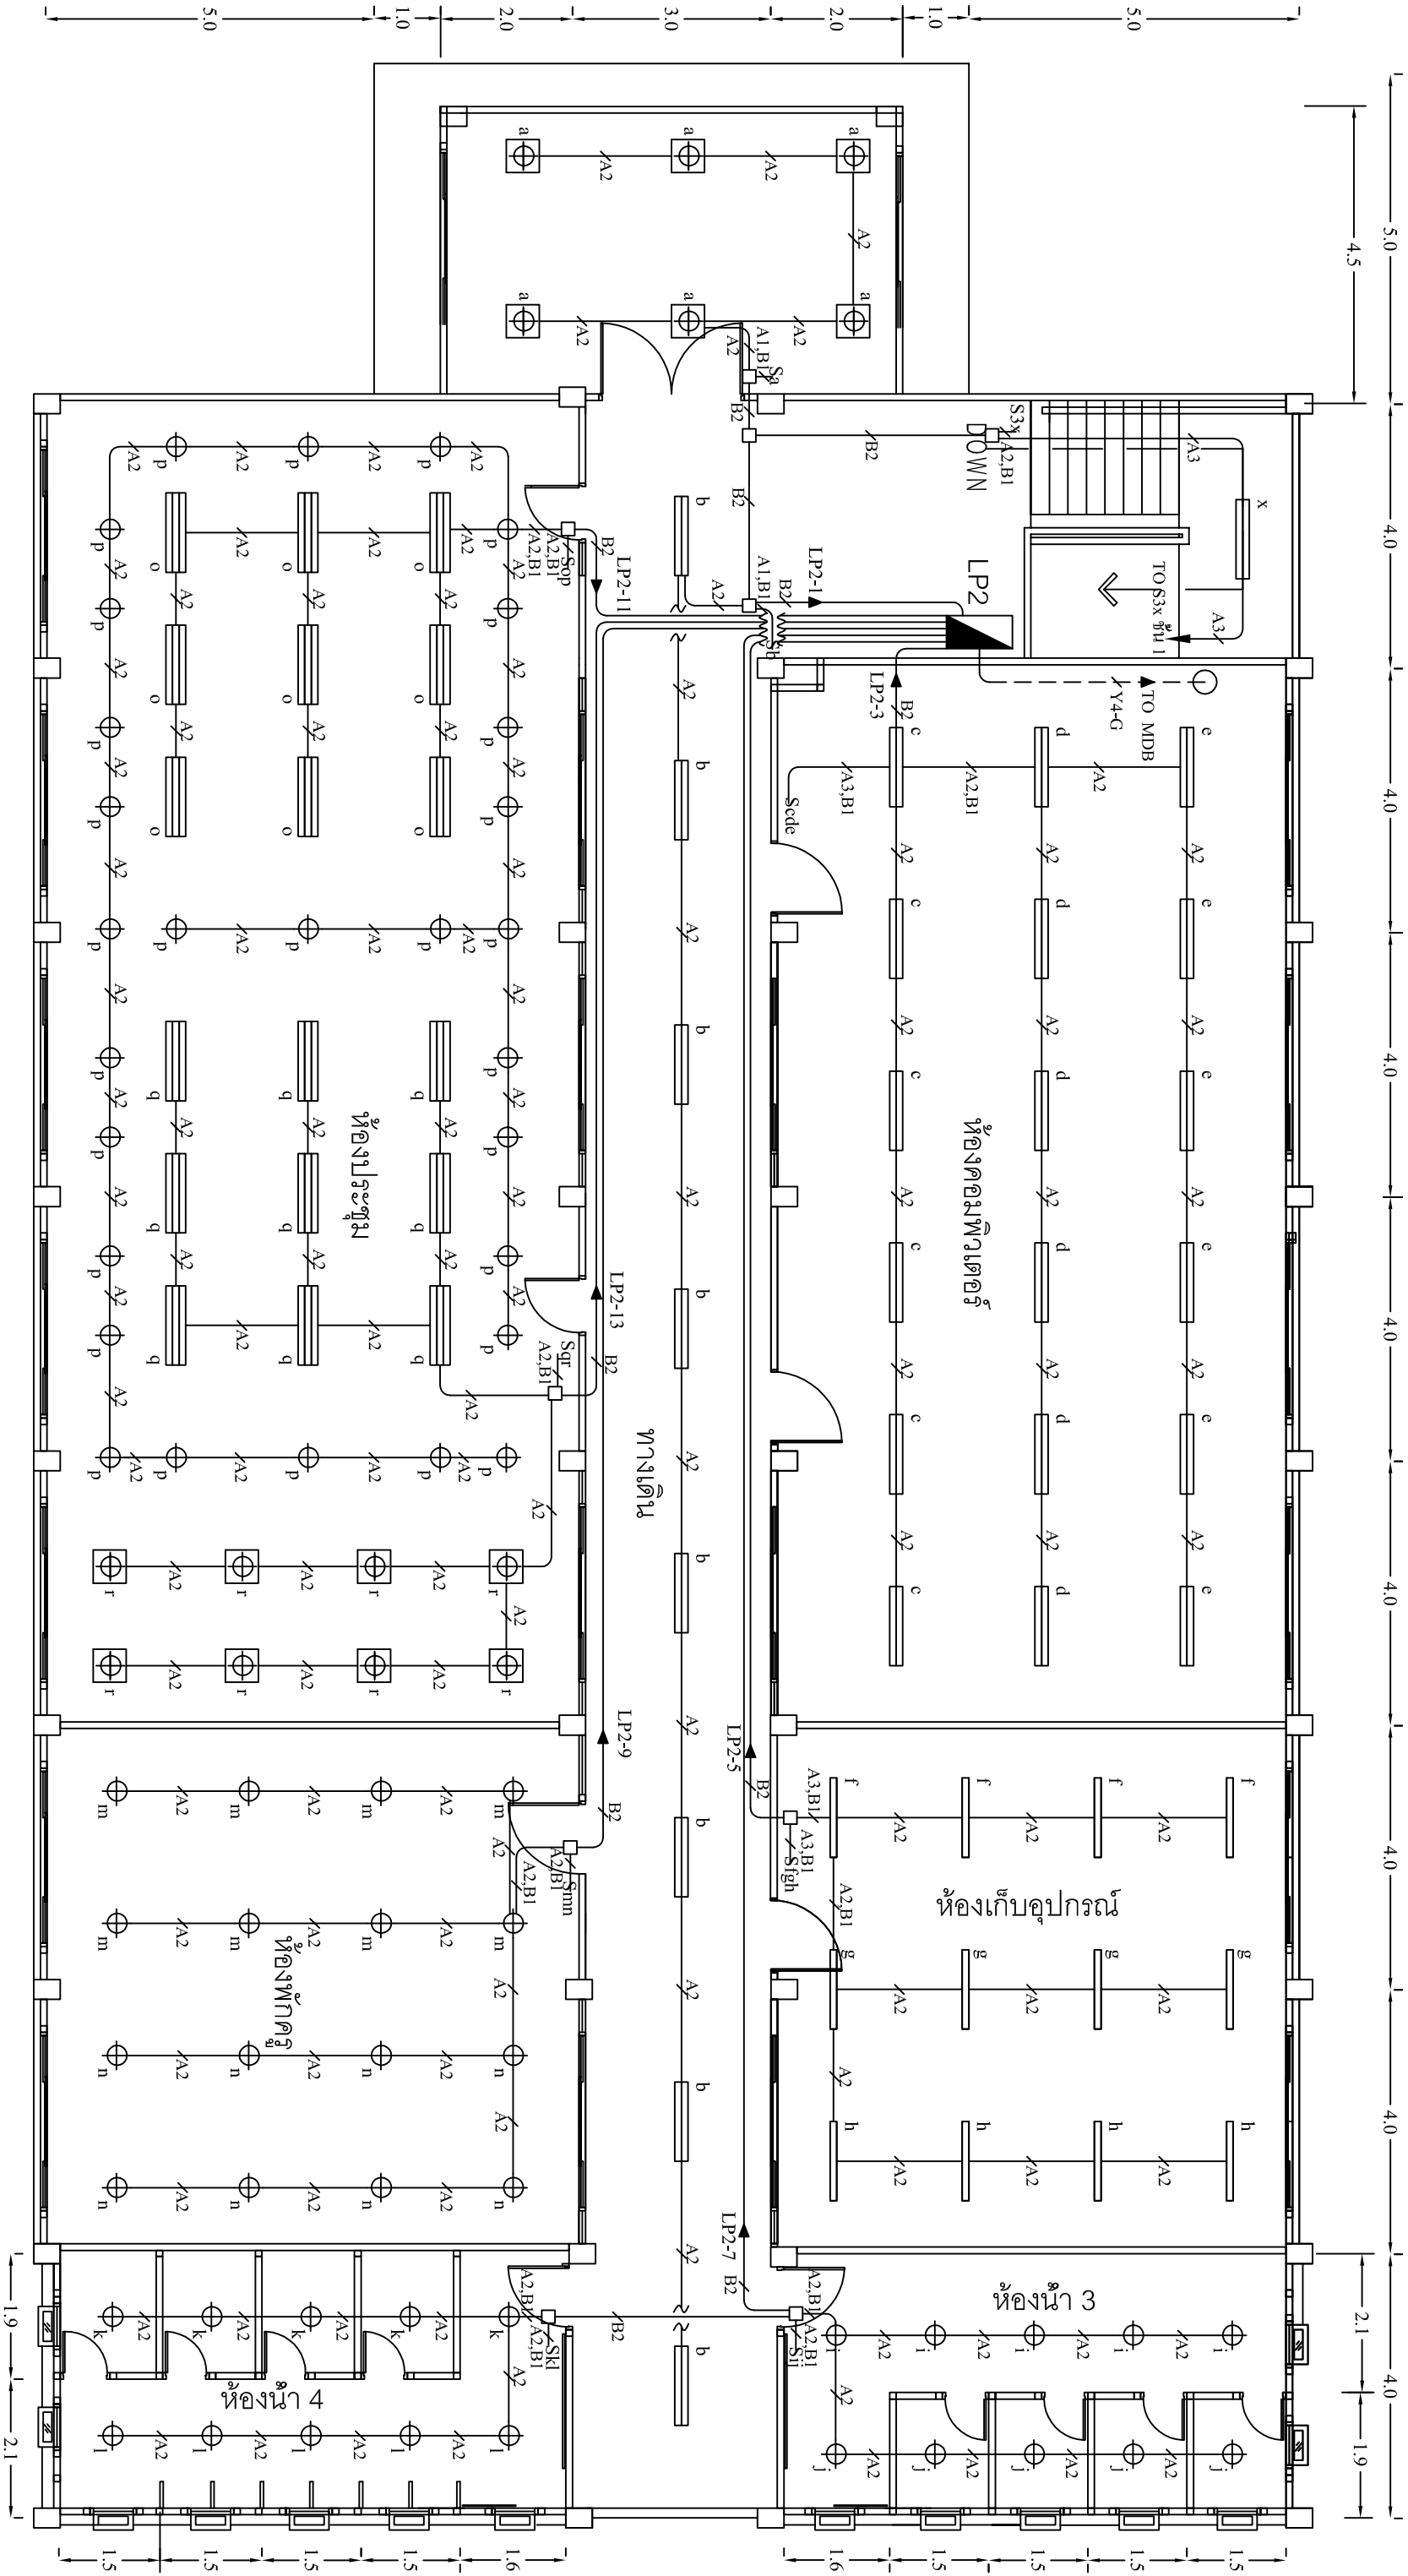

JUNCTION BOX
□

SYMBOL
A2

DESCRIPTION
A2

SYMBOL
A2

DESCRIPTION
A2

SYMBOL
A2

DESCRIPTION
A2

SYMBOL
A1,B1
A2
A2,B1
A3
A3,B1
B2
Y4-G

DESCRIPTION

= IEC 01 1x1.5, 1x2.5 mm² IN EMT Ø 15 mm.
= IEC 01 2x1.5, 1x2.5 mm² IN EMT Ø 15 mm.
= IEC 01 2x1.5, 1x2.5 mm² IN EMT Ø 15 mm.
= IEC 01 3x1.5, 1x2.5 mm² IN EMT Ø 15 mm.
= IEC 01 3x1.5, 1x2.5 mm² IN EMT Ø 15 mm.
= IEC 01 2x2.5 mm² IN EMT Ø 15 mm.
= IEC 01 4x50/G 1x10 mm² IN IMC Ø 50 mm.

แบบแปลนอาคารประกอบครั้งที่ 2

มาตราส่วน 1 : 100



แผ่นที่ EP 12/17